DRAWING NUMBER
DD-652-250

IF IN DOUBT, ASK

DO NOT SCALE

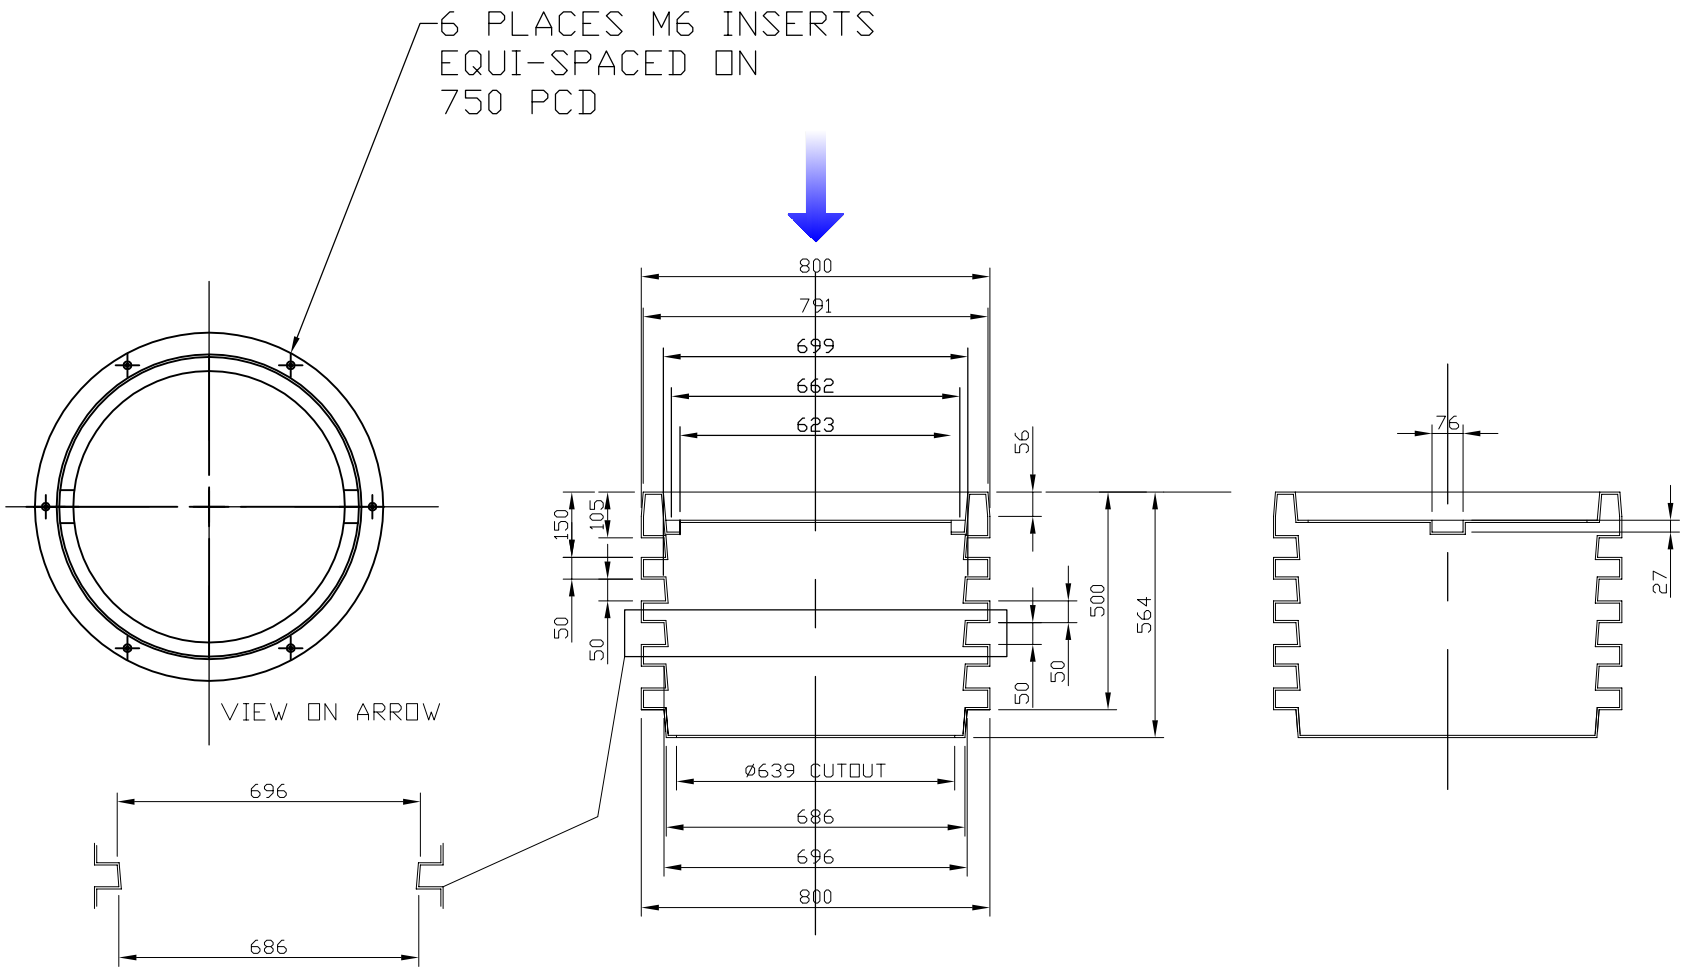

DESIGN	ISSUE	DATE	CHANGE	INITIAL
	A	22:12:05	NEW DRAWING	
CHECKED				
DRAWN RJM				

WPL LIMITED
1 & 2 ASTON ROAD
WATERLOOVILLE
HAMPSHIRE
PO7 7UX
TEL: (02392) 242600
FAX: (02392) 242624
e-mail: engineering@wpl.co.uk

© This drawing is the copyright of WPL ltd

SCALE N.T.S. | DIM'S IN mm | PAPER SIZE A4

TOLERANCES +/- 1mm

MATERIAL

FINISH DK GREEN 14 C 39 TO BS4800

TITLE ROTOMOULD DIAMOND TURRET EXTENSION 460

DRAWING NUMBER DD-652 250